


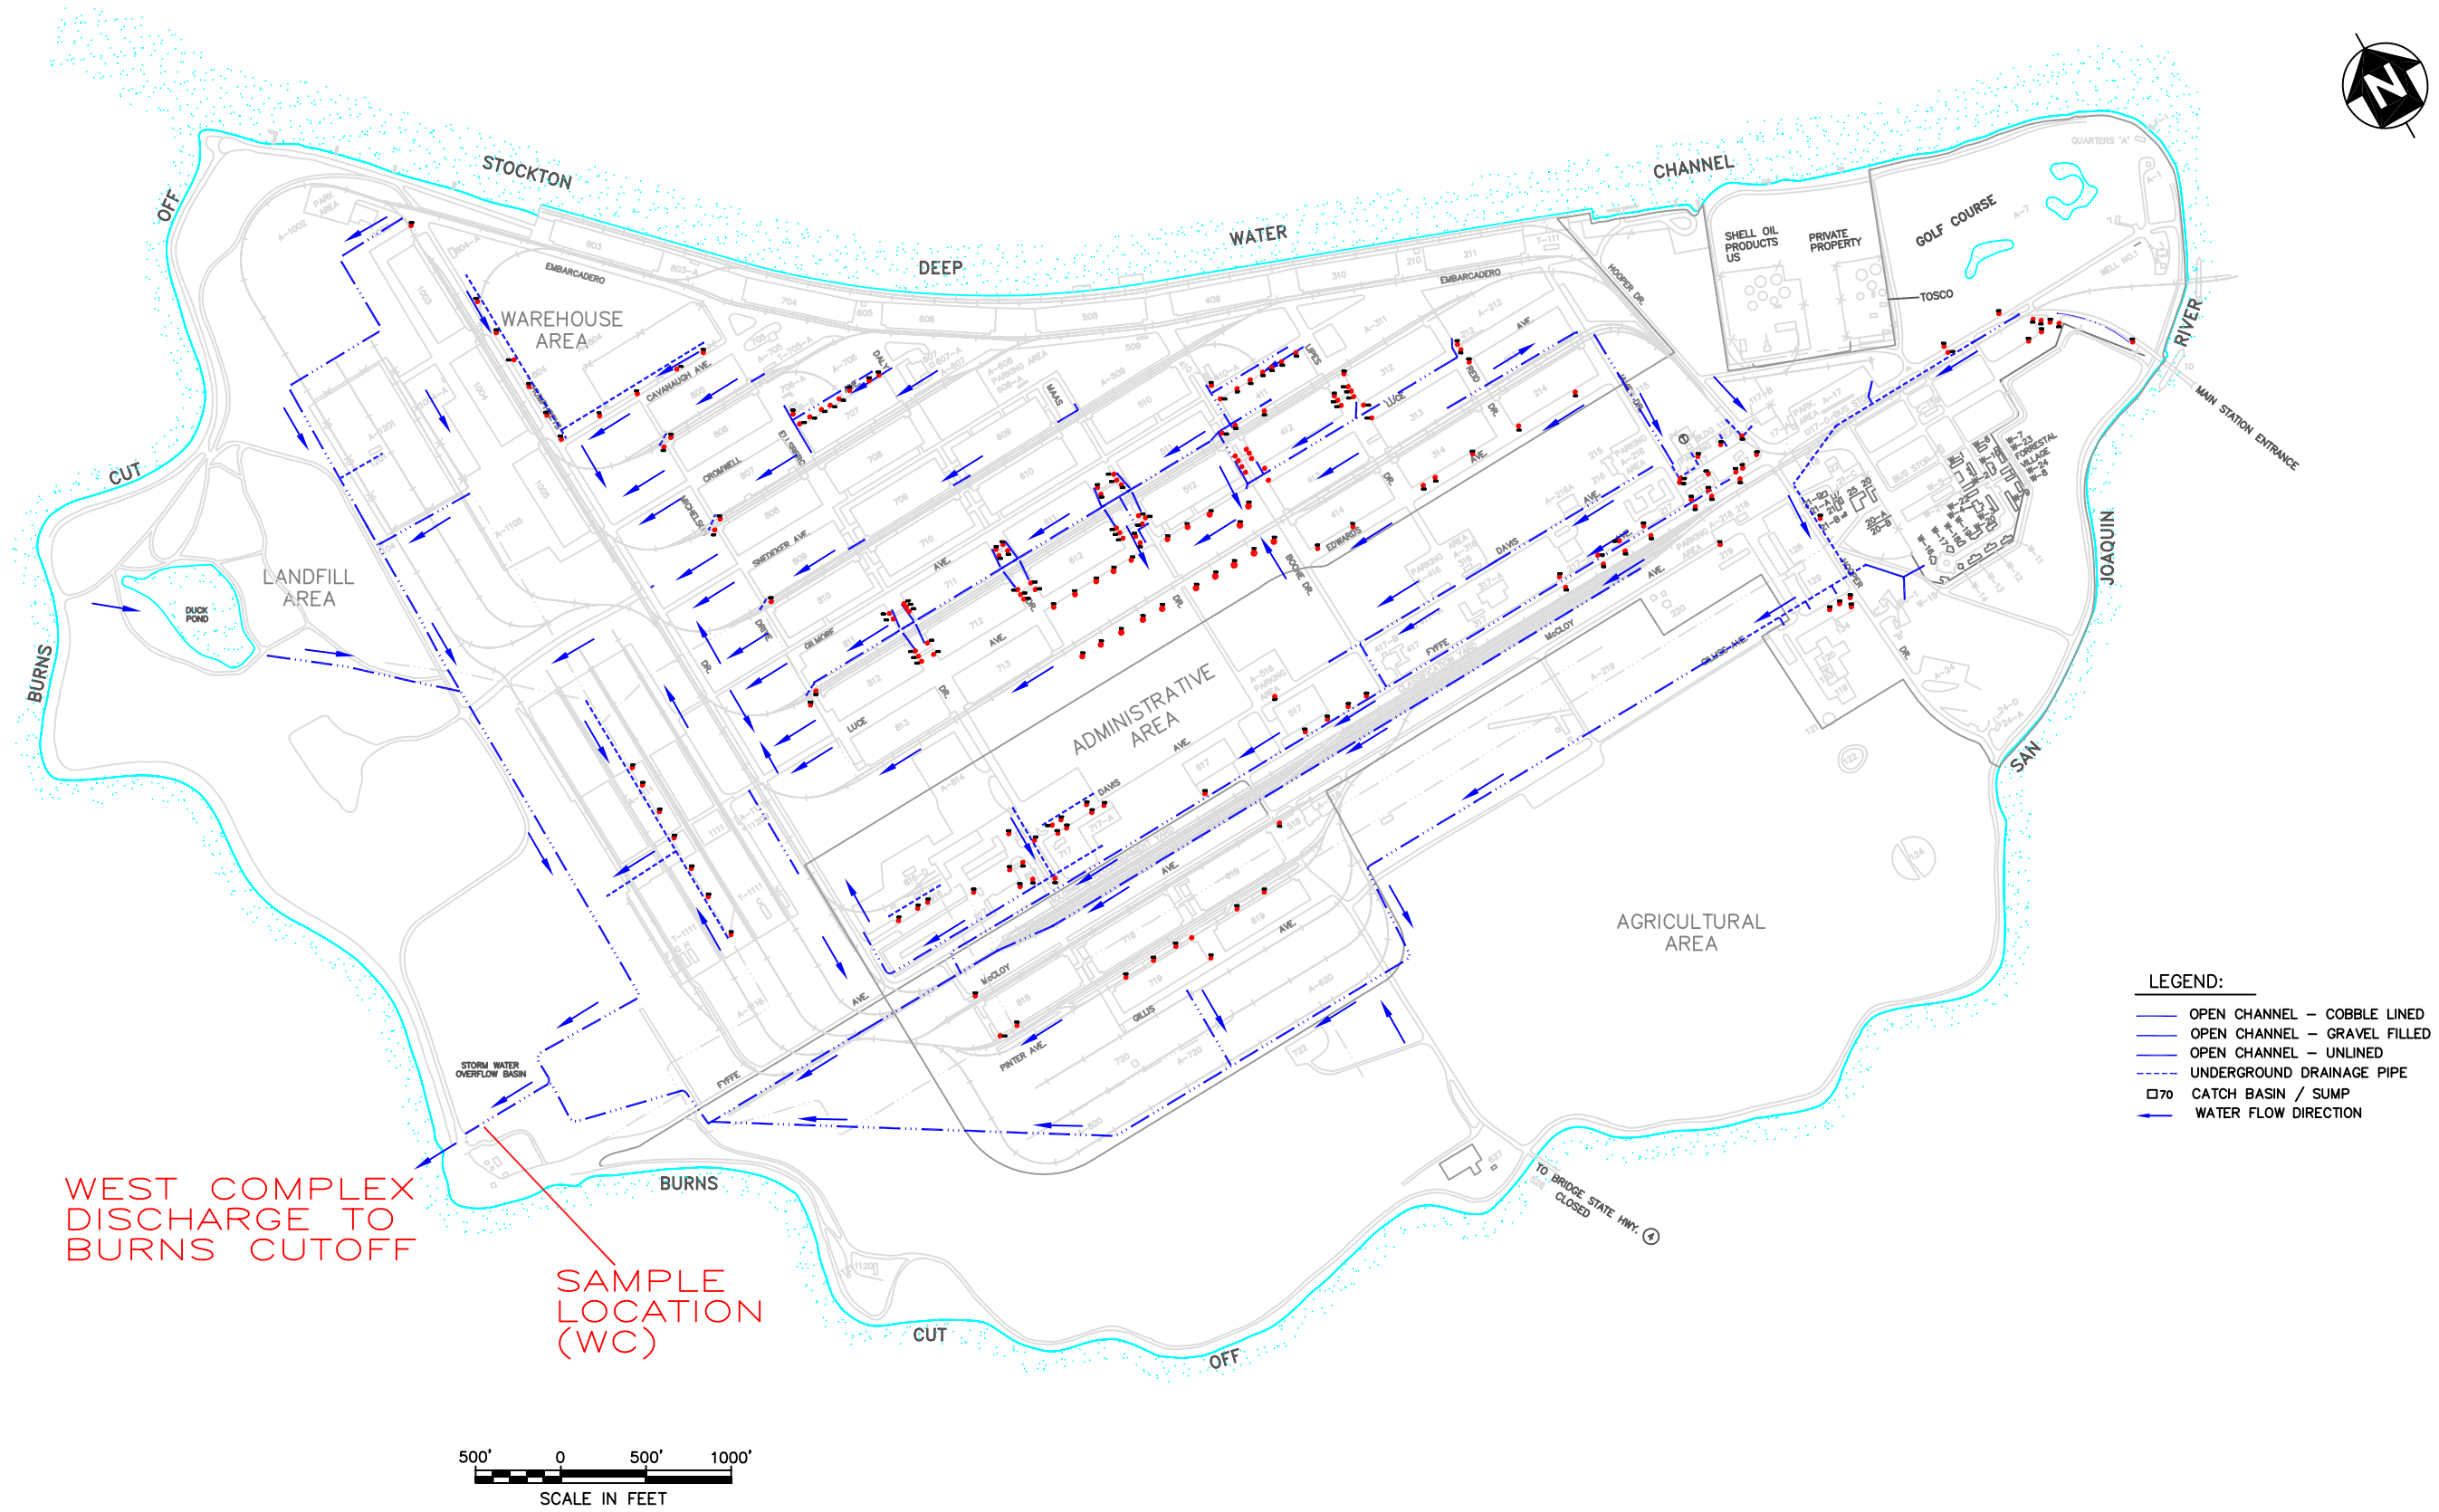


WEST COMPLEX
DISCHARGE TO
BURNS CUTOFF

SAMPLE
LOCATION
(WC)

- LEGEND:
- OPEN CHANNEL - COBBLE LINED
 - OPEN CHANNEL - GRAVEL FILLED
 - OPEN CHANNEL - UNLINED
 - UNDERGROUND DRAINAGE PIPE
 - CATCH BASIN / SUMP
 - WATER FLOW DIRECTION

ATTACHMENT C

																PORT OF STOCKTON												
																WEST COMPLEX												
																MUNICIPAL SEPARATE STORM SEWER SYSTEM												
																MONITORING STATIONS AND DRAINAGE AREAS												
																2201 W. WASHINGTON STREET												
																SAN JOAQUIN COUNTY, CA				STOCKTON								
DWG. NUMBER	REFERENCE DRAWING DESCRIPTION			REV. NO.	DATE	REVISION DESCRIPTION			BY	CHK.	ENGR.	APP.	REV. NO.	DATE	REVISION DESCRIPTION			BY	CHK.	ENGR.	APP.	FORMER DRAWING NUMBER	LOCATION CODE	SCALE: AS SHOWN	DATE:	FIGURE 2		REV. 0

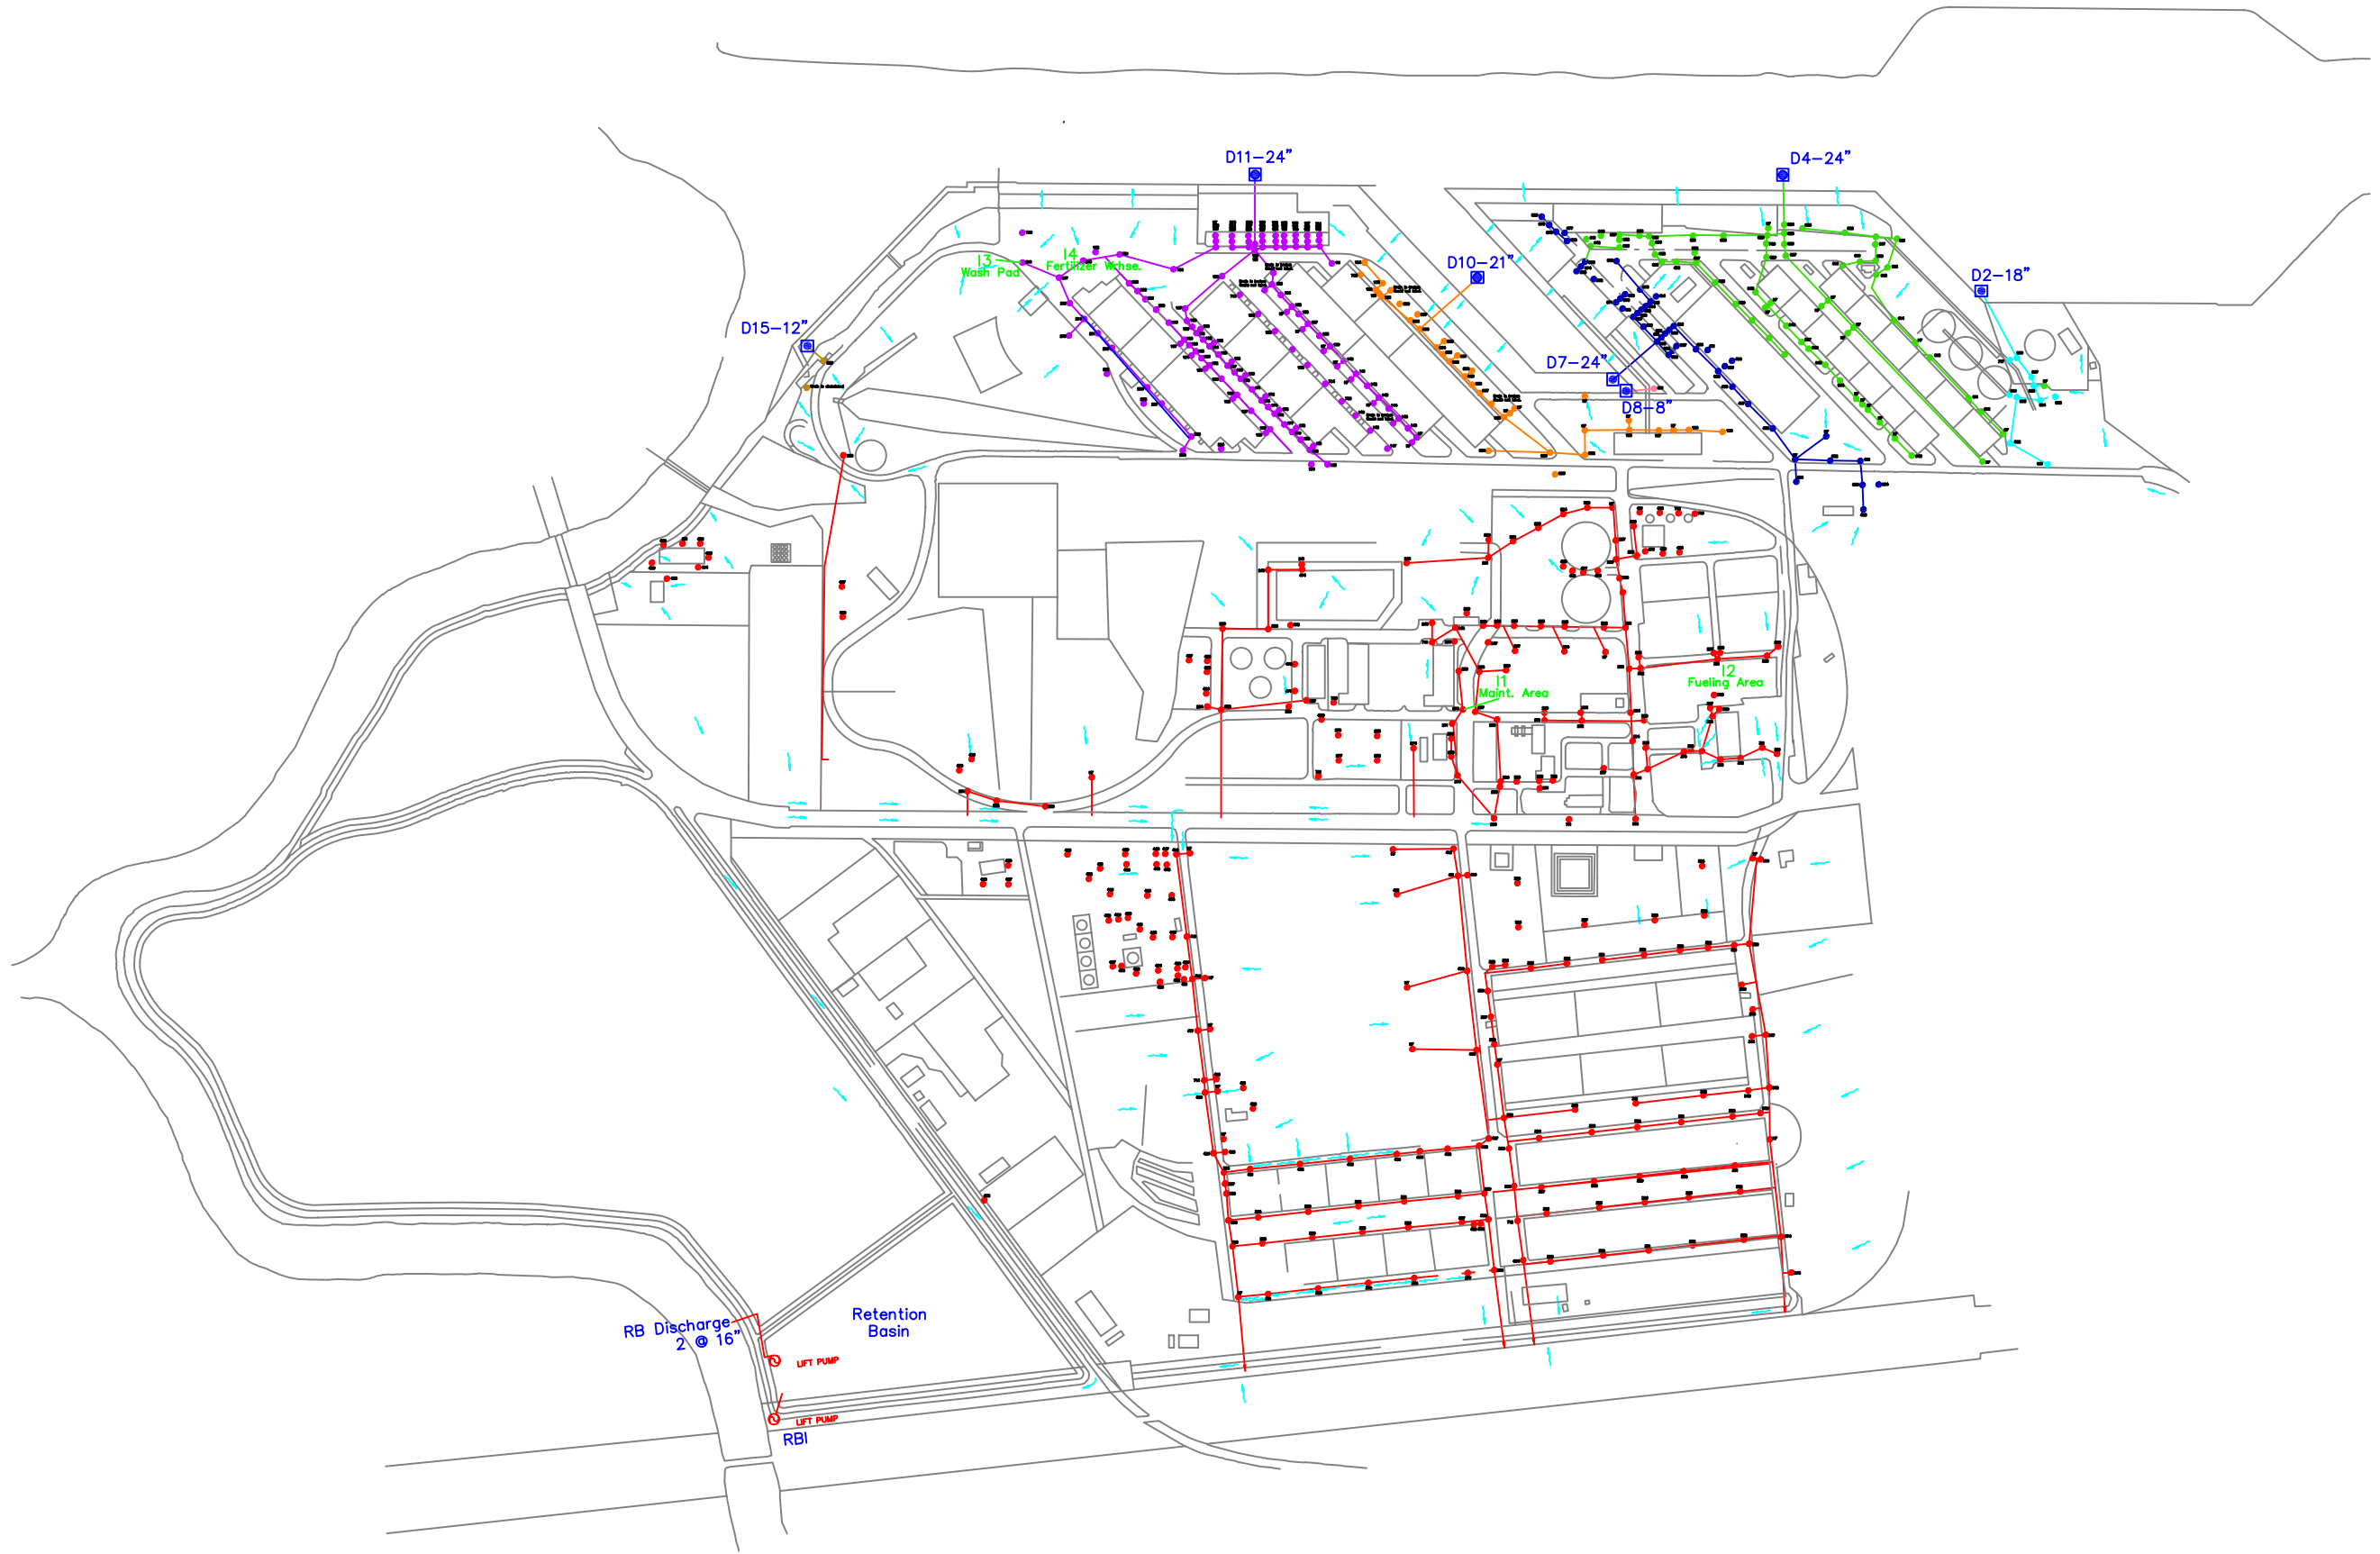

ATTACHMENT D

													PORT OF STOCKTON															
													EAST COMPLEX MUNICIPAL SEPARATE STORM SEWER SYSTEM															
													2201 W. WASHINGTON STREET															
													SAN JOAQUIN COUNTY, CA		STOCKTON													
DWG. NUMBER	REFERENCE DRAWING DESCRIPTION			REV. NO.	DATE	REVISION DESCRIPTION			BY	CHK.	ENGR.	APP.	REV. NO.	DATE	REVISION DESCRIPTION			BY	CHK.	ENGR.	APP.	FORMER DRAWING NUMBER	LOCATION CODE	SCALE: AS SHOWN	DATE:	FIGURE 1		REV. 0