PHASE 4 - NORTH SIDEWALK ACCESS AND PARKING

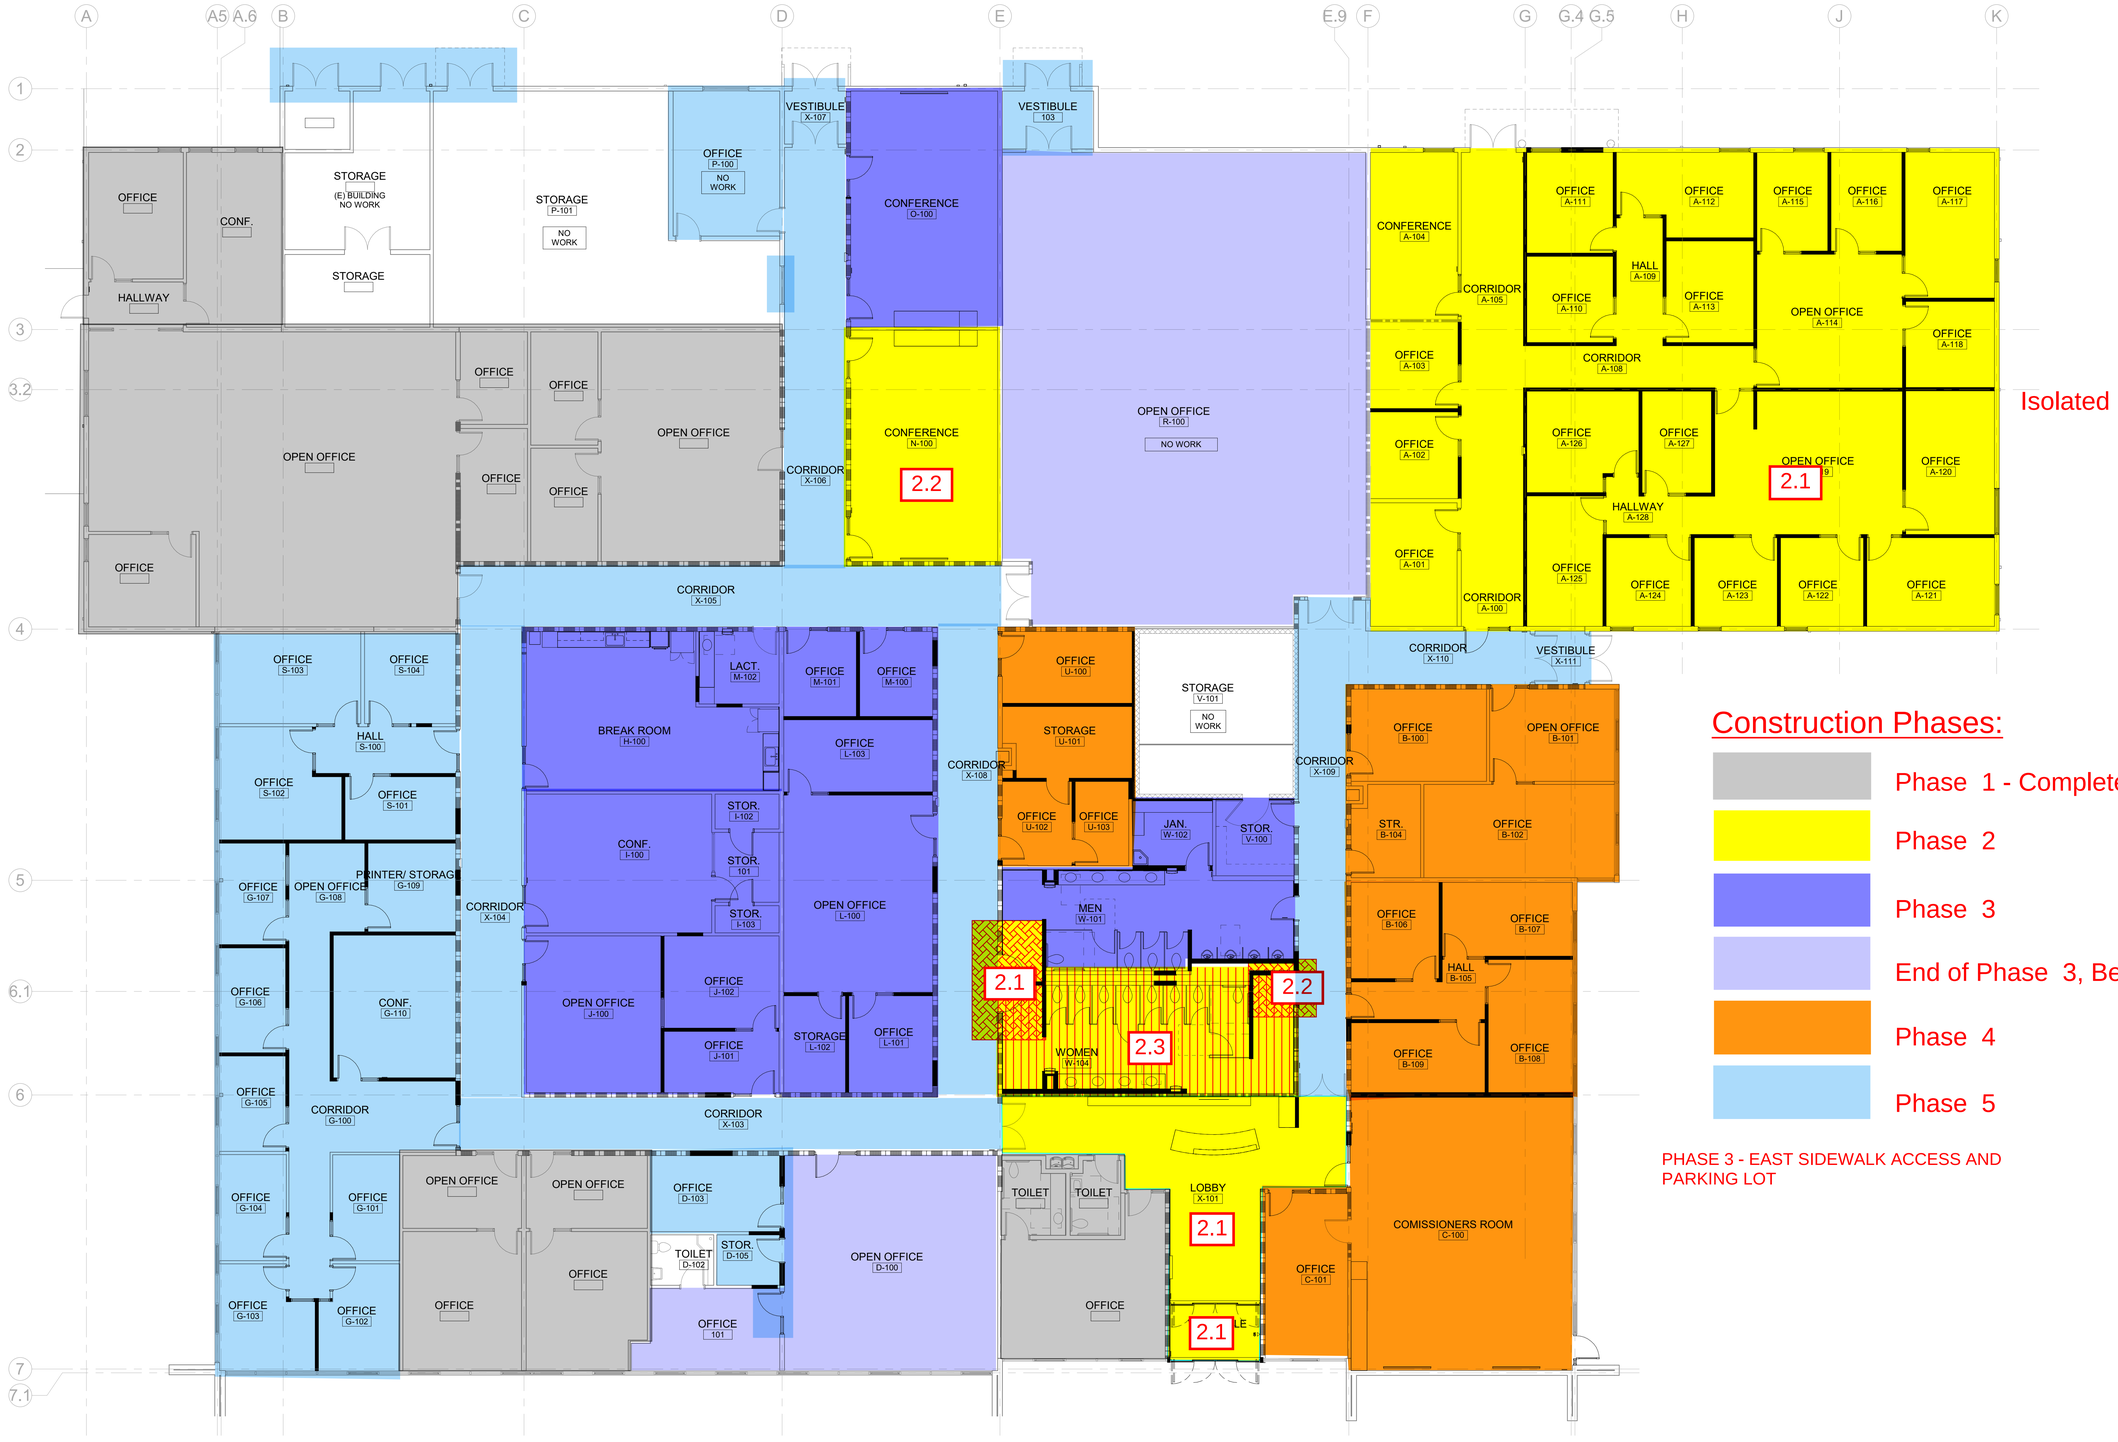

Isolated

PHASE 2 - #1 SOUTH SIDEWALK

PHASES FLOOR PLAN.
1/8" = 1'-0"

Construction Phases:

- Phase 1 - Completed
- Phase 2
- Phase 3
- End of Phase 3, Before start of Phase 4
- Phase 4
- Phase 5

PHASE 3 - EAST SIDEWALK ACCESS AND PARKING LOT

WMB ARCHITECTS

5757 Pacific Avenue
Suite 226
Stockton, CA 95207

2000 L Street
Suite 125
Sacramento, CA 95811

T 209.944.9110
F 209.944.5711
www.wmbarchitects.com

Port of Stockton
Building 315 Alteration - Phase (2)
315 Fyffe Ave.
Stockton, CA 95203

WMB Project No. 19-095

LICENSED ARCHITECT
MELANIE A. VIEIRA
REG. C 30857
REN. 3-31-27
STATE OF CALIFORNIA

PUBLISH HISTORY:

No.	DATE	PURPOSE
	04.28.25	INITIAL SUBMITTAL

Unnamed

M3.2

7/8/2025 2:28:26 PM

Copyright WMB, Inc.