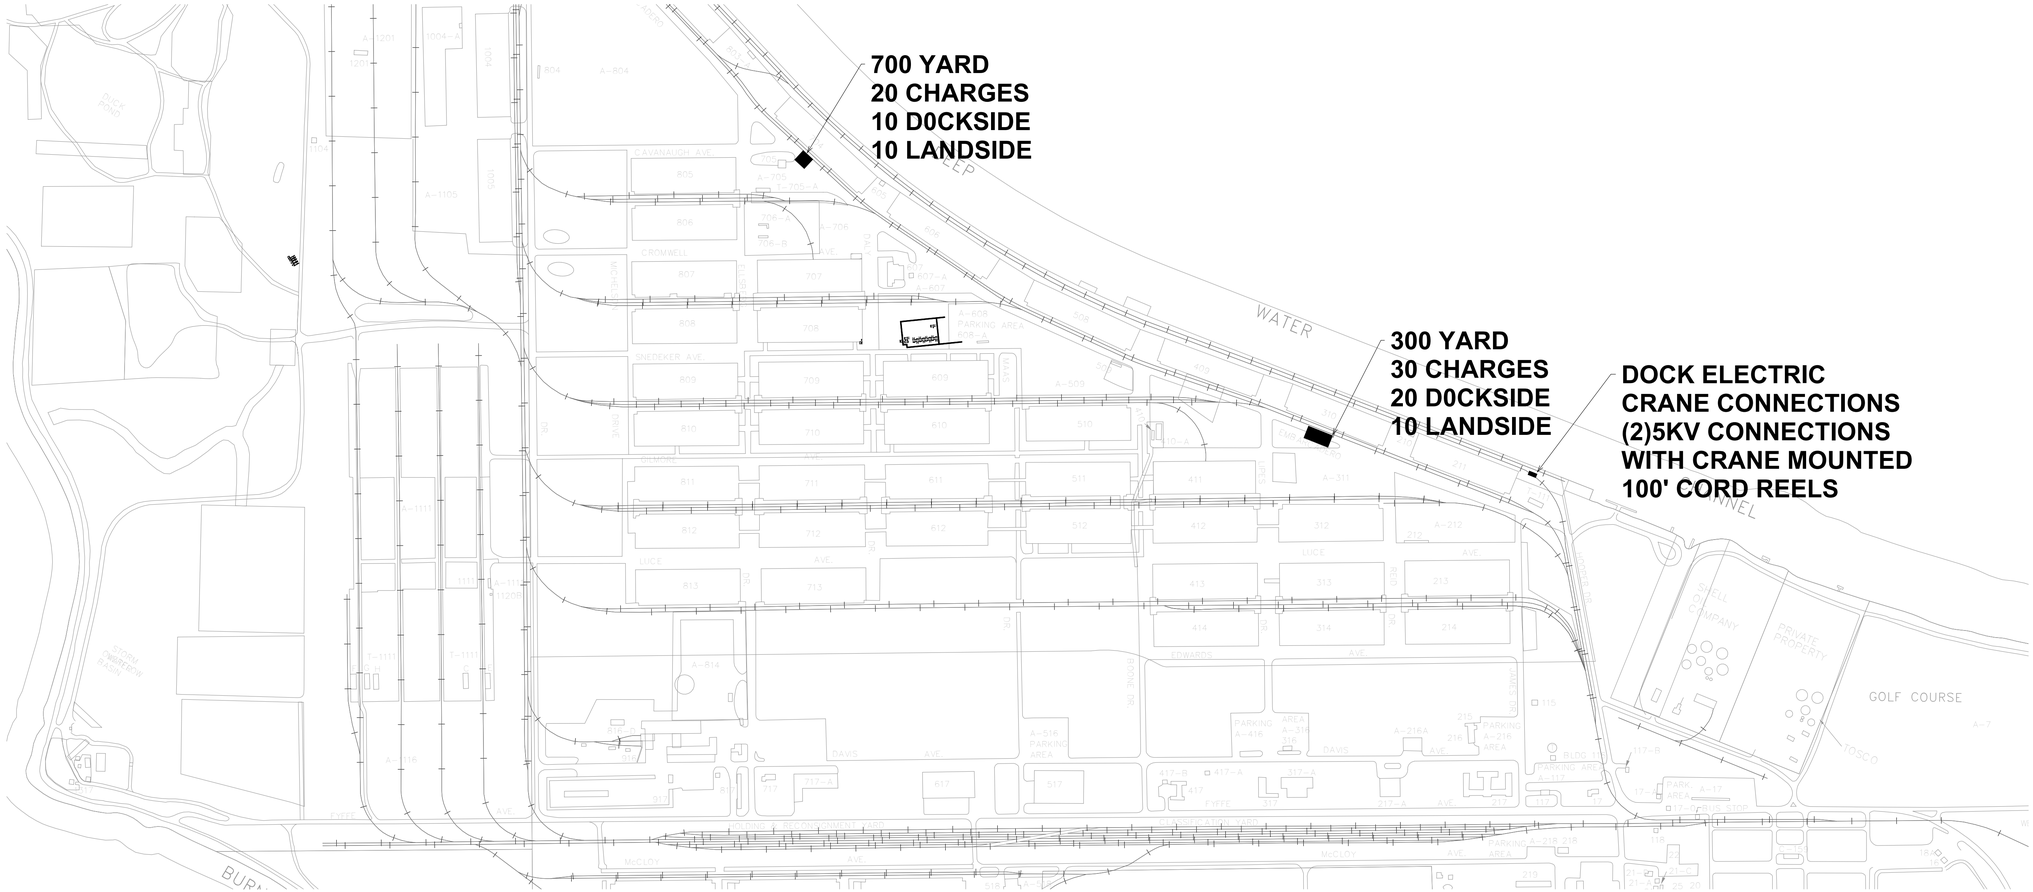

1 CLEAN PORTS CHARGERS 2026

SCALE: 1" = 400'-0"

700 yard
10 chargers
24 kw solar generation

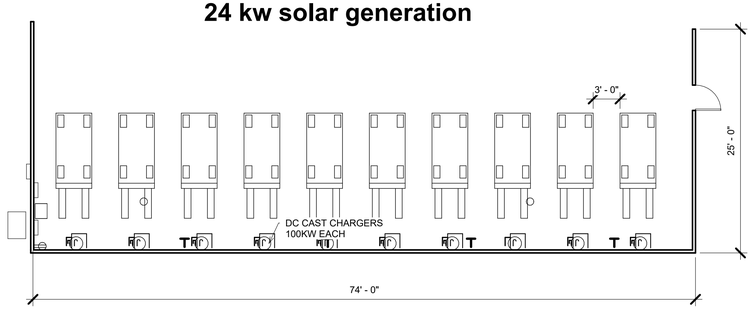

2 300 AND 700 YARD CHARGERS

SCALE: 1/8" = 1'-0"

ELECTRICAL PANELS
AND SOLAR INVERTERS

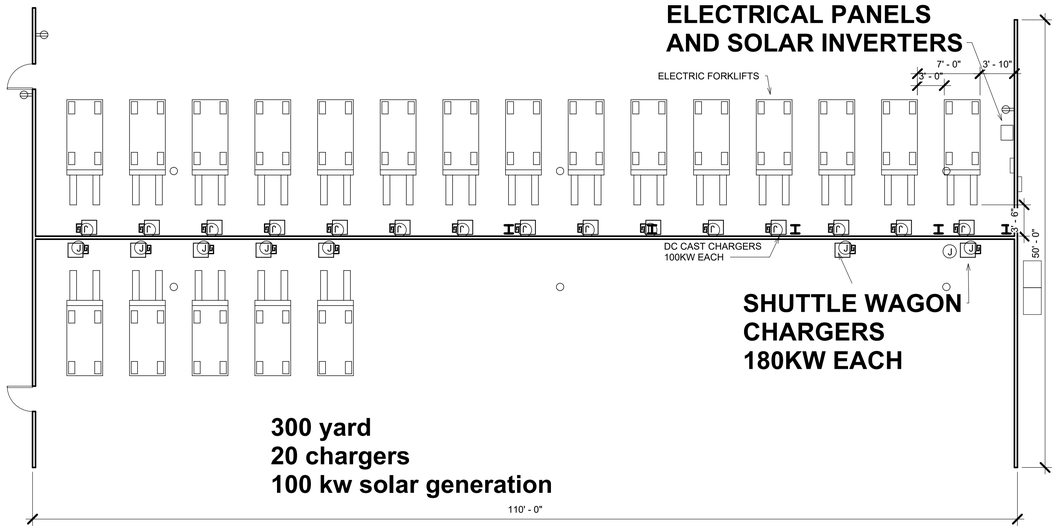

REVISIONS	BY

HCS Engineering inc.
50 years
4525 Feather River Dr #F, Stockton, CA 95219
209 476 0200 | www.hcs-eng.com

TITLE: CLEAN PORTS PROJECT MAP

PROJECT: PORT EV CHARGER CLEAN PORTS GRANT PORT OF STOCKTON

STAMP

REGISTERED PROFESSIONAL ENGINEER
RICHARD C. SMITH
No. E14301
Exp. 6-30-27
ELECTRICAL
STATE OF CALIFORNIA

DRAWN RCS
CHECKED RCS
DATE 6/3/2026 4:25:27 PM
SCALE As indicated
JOB NO. 2017.xxx
SHEET T1

path://john/17/4

C:\Users\rcsml\Box\2022\port chargers\2026 port chargers V2.rvt

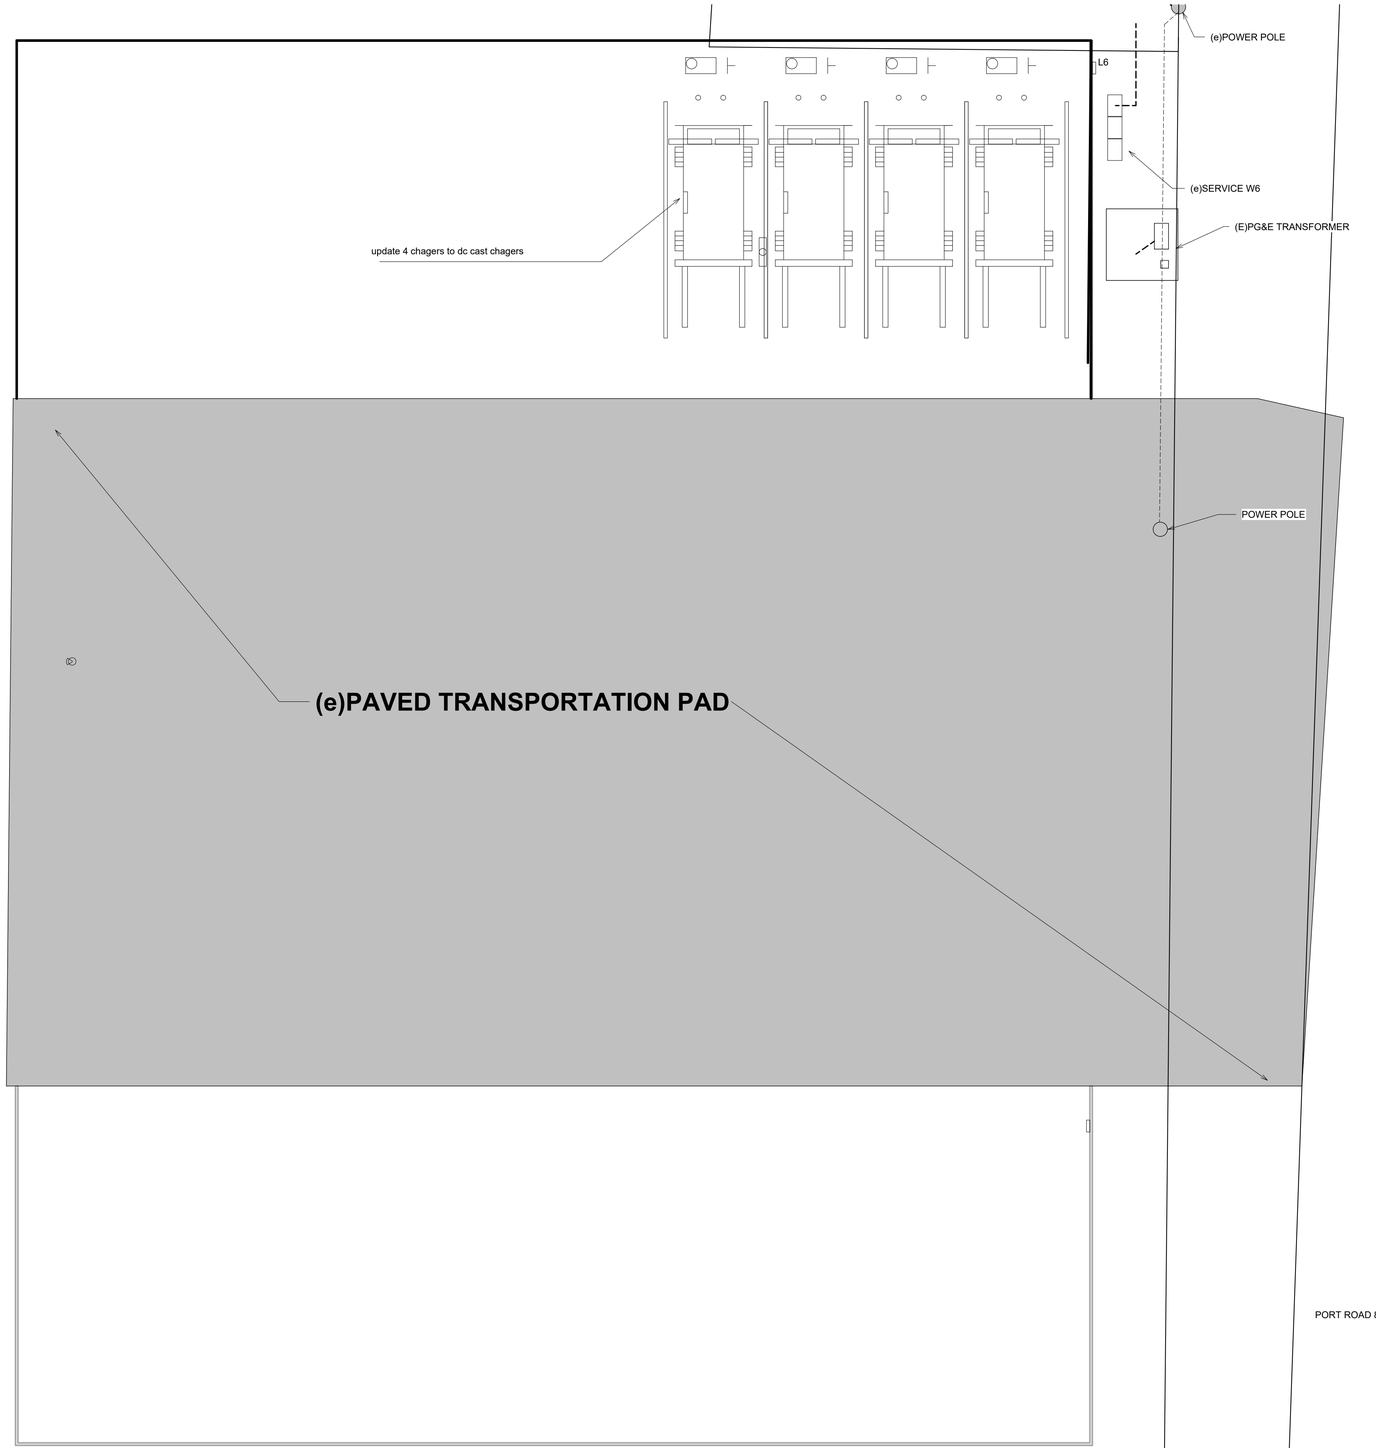

1 WAREHOUSE 6

SCALE: 1" = 10'-0"

REVISIONS	BY

HCS Engineering inc.
50 years
4525 Feather River Dr #F, Stockton, CA 95219
209-478-9270 | www.hcs-eng.com

TITLE: CLEAN PORTS EAST COMPLEX

PROJECT: PORT EV CHARGER CLEAN PORTS GRANT PORT OF STOCKTON

STAMP

REGISTERED PROFESSIONAL ENGINEER
RICHARD C. SMITH
No. E14303
Exp. 6-30-27
ELECTRICAL
STATE OF CALIFORNIA

DRAWN	RCS
CHECKED	RCS
DATE	6/3/2026 4:25:27 PM
SCALE	1" = 10'-0"
JOB NO.	2019.xxx
SHEET	T2

path://john/17/4

C:\Users\rcsml\Box\2022\port chargers\2026 port chargers V2.rvt